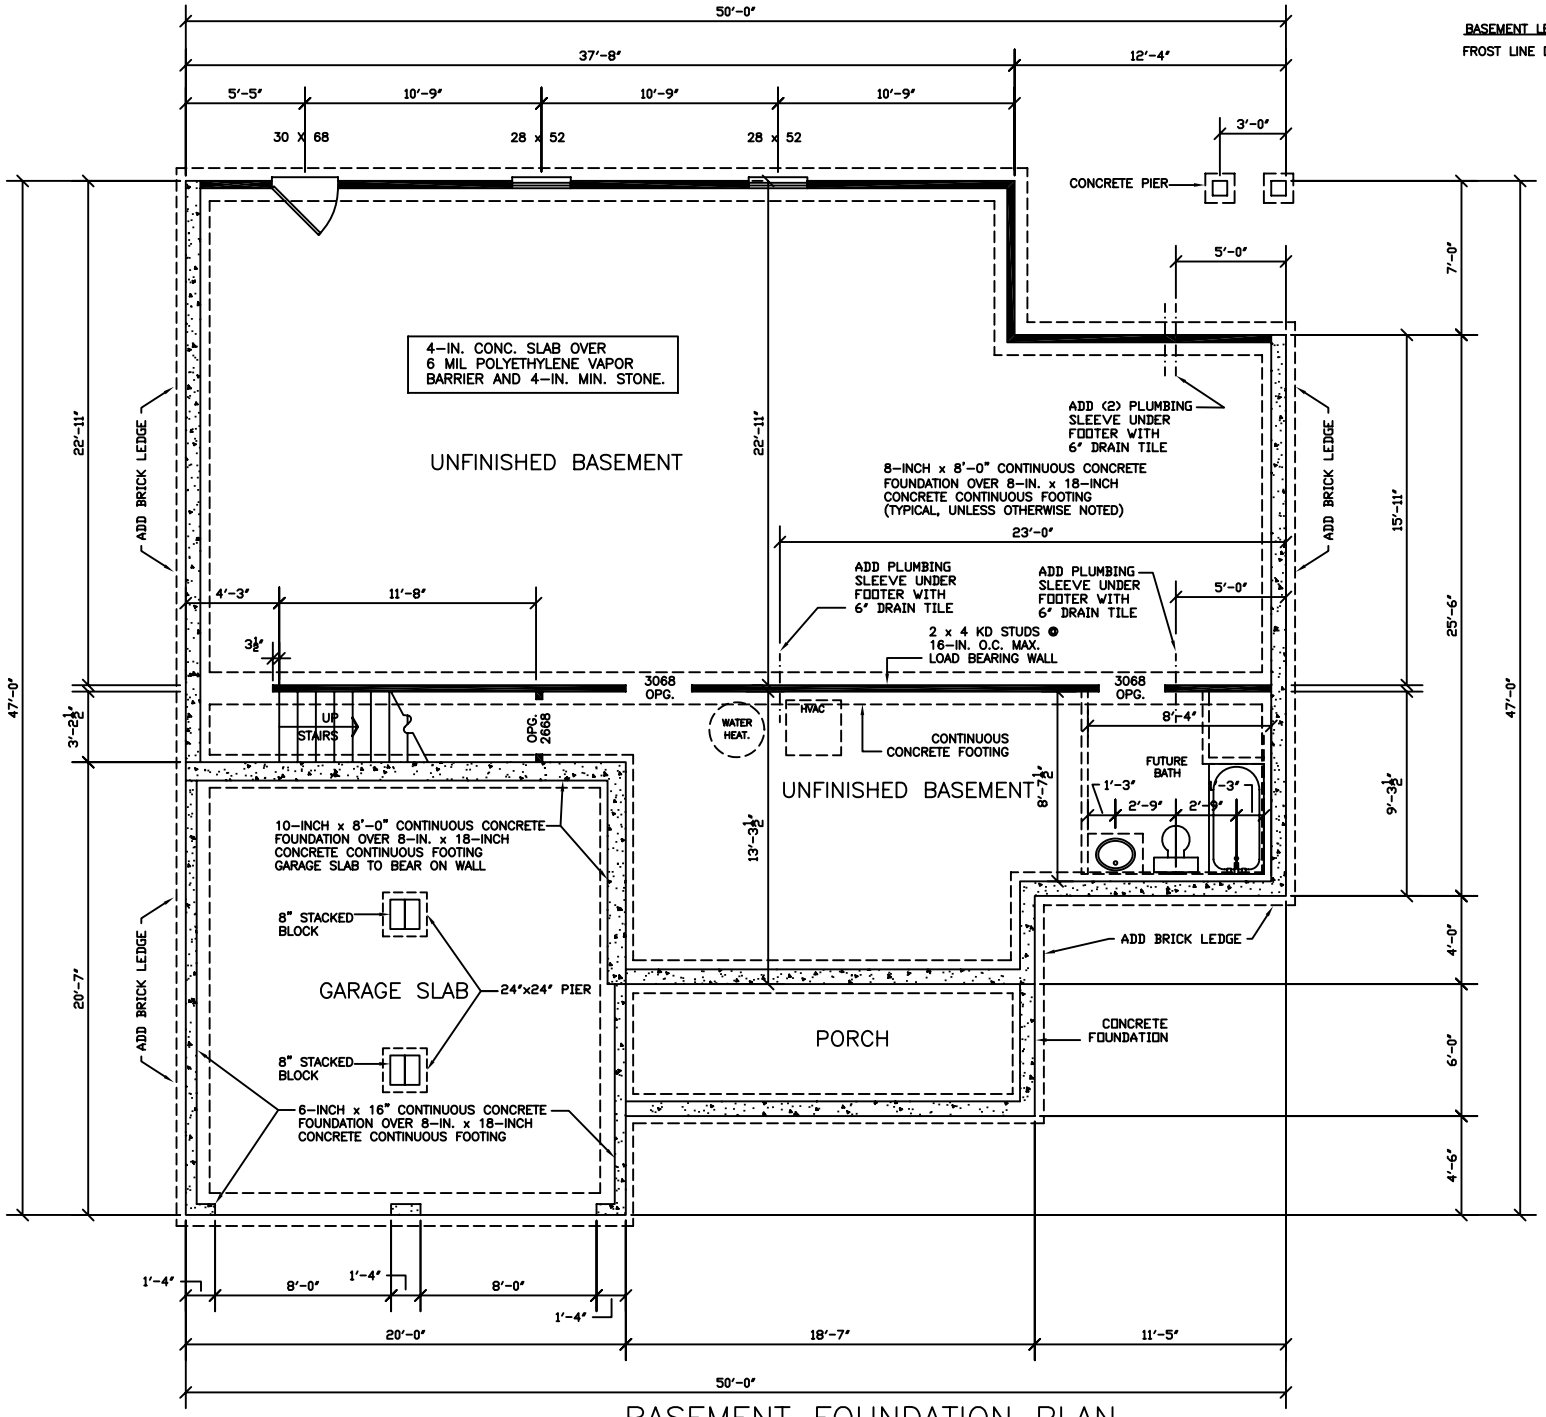

BASEMENT LEVEL NOTES

FROST LINE DEPTH AT WALKOUT TO BE 18"

BASEMENT FOUNDATION PLAN

ARGABRIGHT CONTRACTORS, INC
540-890-2970
VIRGINIA RIDGE
www.virginiaridge.com

DESIGNED BY
FRANK BETZ ASSOCIATES, INC.
1800 LAKE PARK DRIVE/SUITE 101
SMYRNA, GEORGIA 30080
404/431-0888

THE BARNWELL 1500SF
CHAPEL WOODS - Lot 12

DATE: 03/01/05

SHEET: B-1