LIVING LEVEL NOTES:

HEAT PUMP 200 AMP SERVICE

INSULATION:

ATTIC R-30

EXT. WALL R-13

BASEMENT CEILING R-19

ATTIC VENTILATION WITH RIDGE VENTS AND PERFORATED SOFFIT VENT

STAIRS

TREADS 10 1/2"

RISER 7 1/2"

WIDTH 36"

MAINTAIN HEAD CLEARANCE OF 6'-9"

HOUSE HEIGHT:

BASEMENT:

FIRST FLOOR:

SECOND FLOOR:

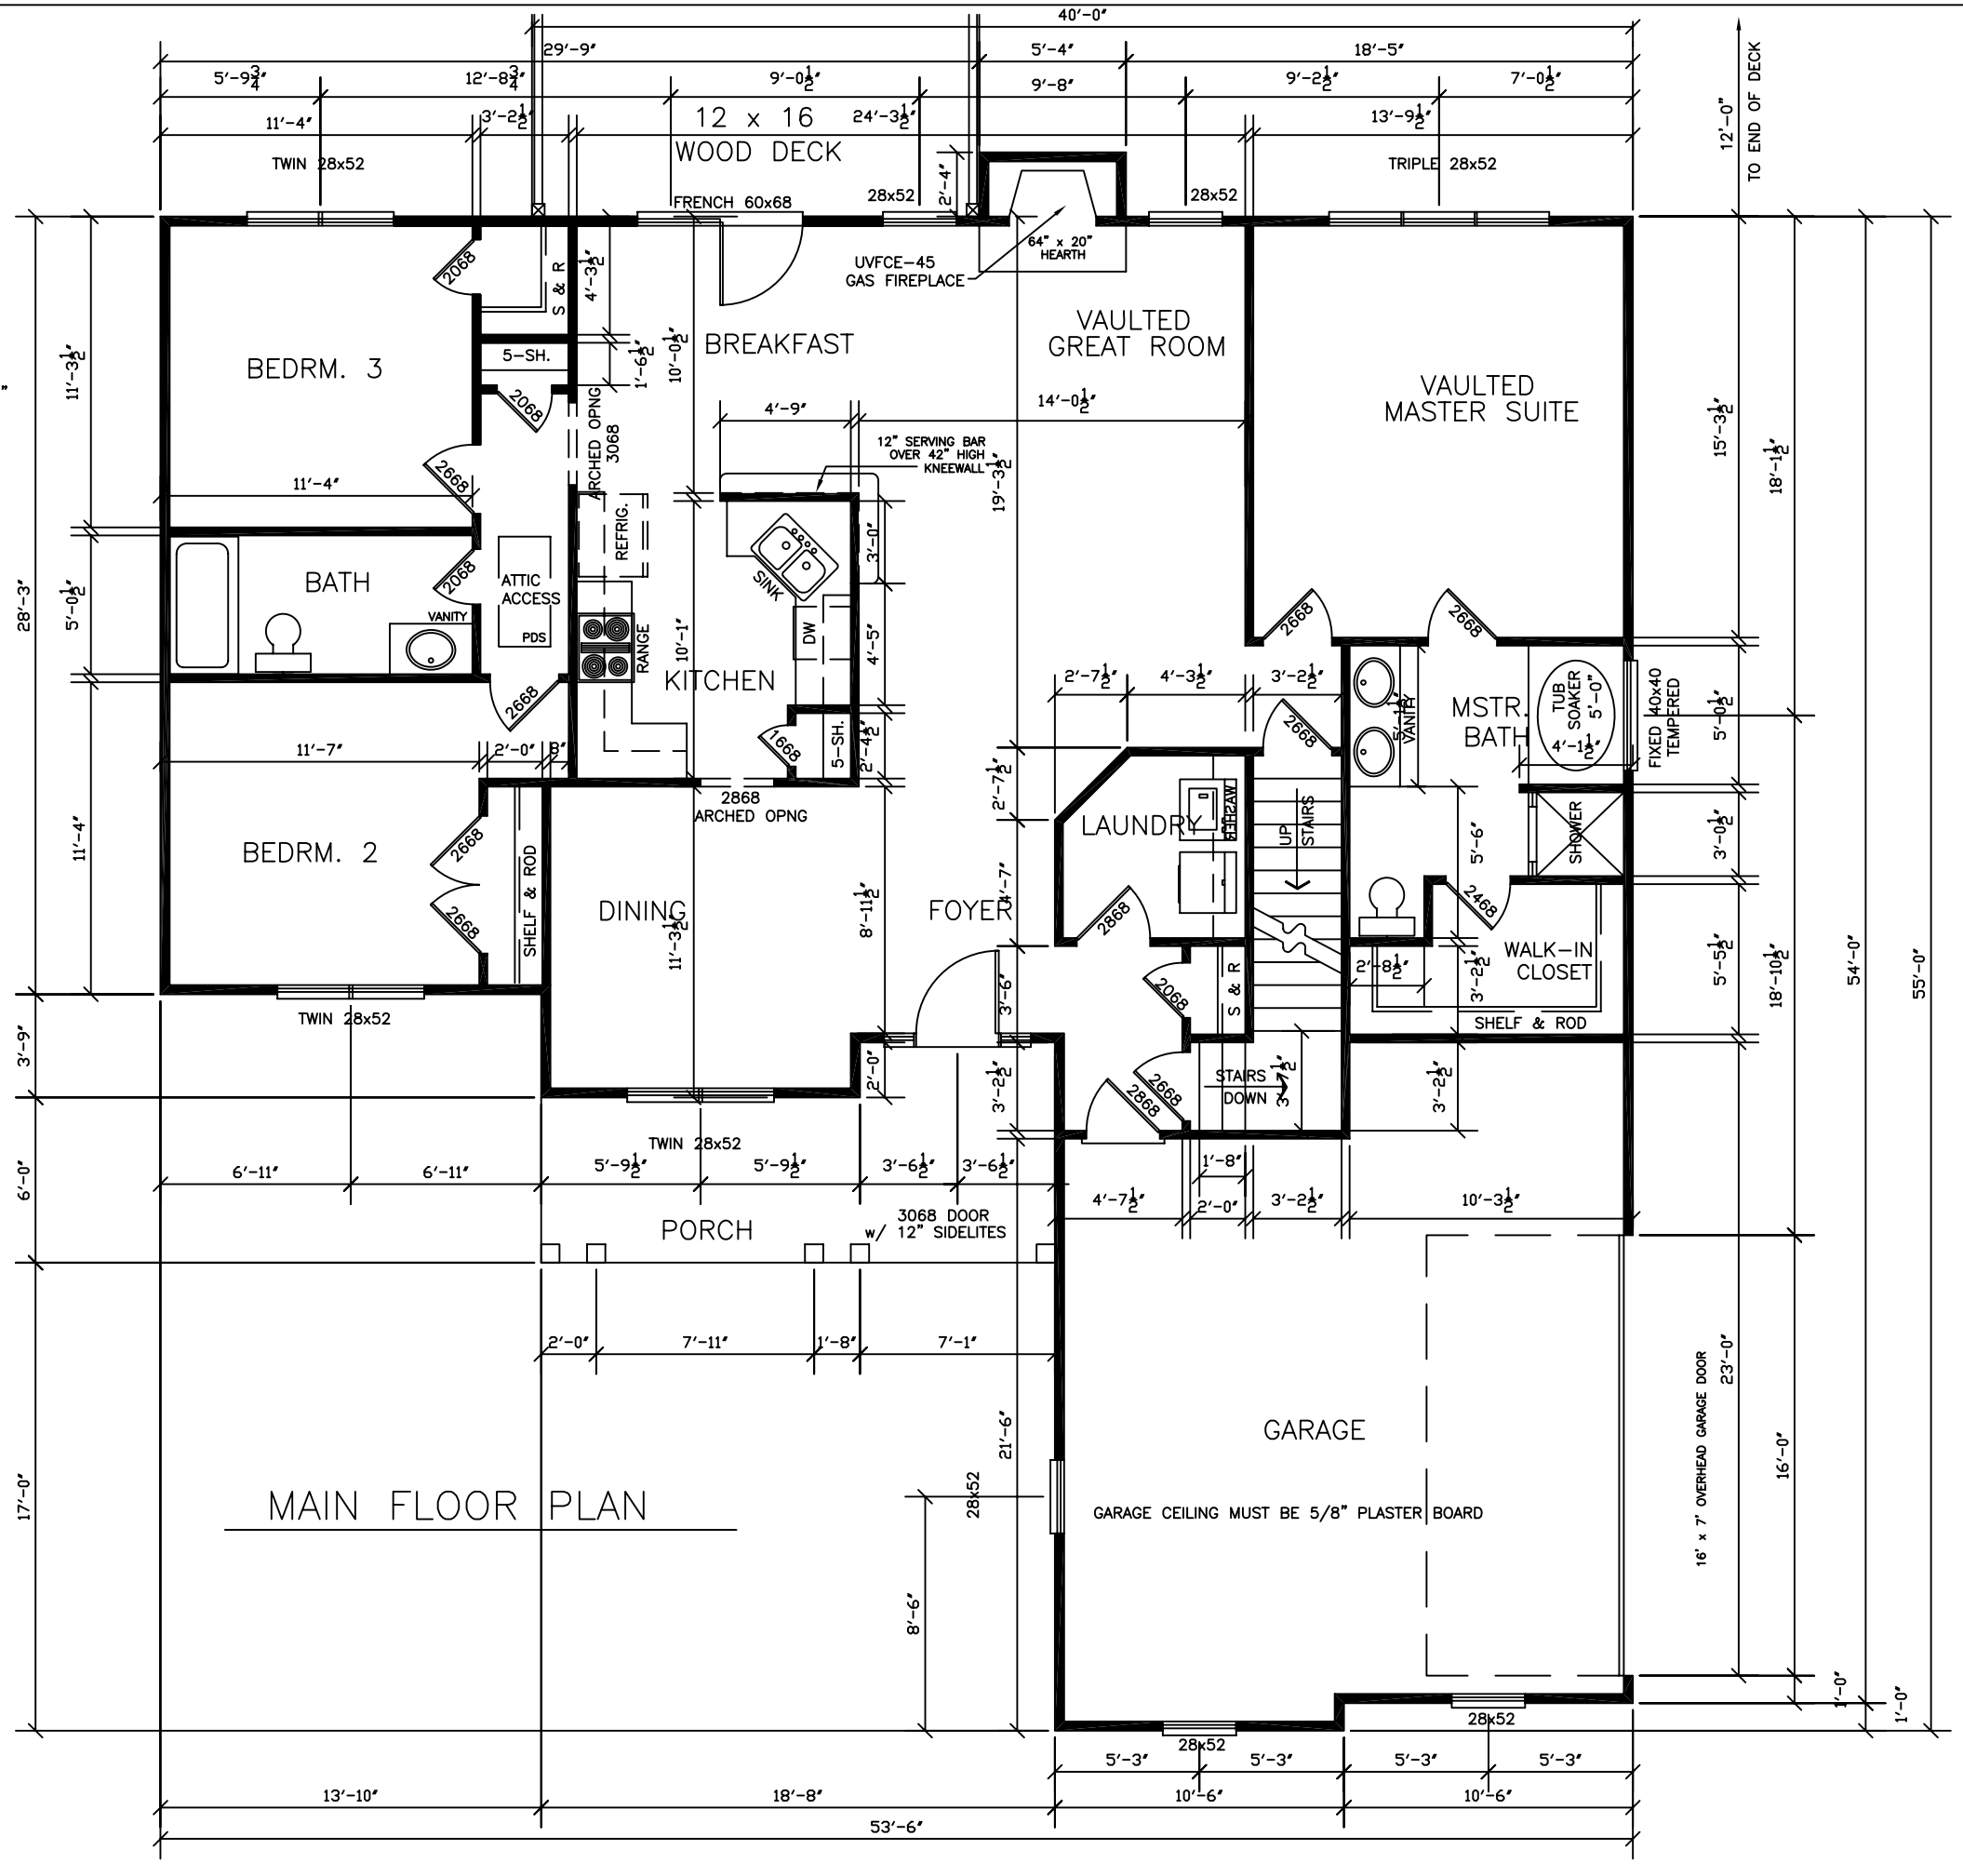

ARGABRIGHT CONTRACTORS, INC
540-890-2970

VIRGINIA RIDGE
www.virginiaridge.com

DESIGNED BY
FRANK BETZ ASSOCIATES, INC.
1800 LAKE PARK DRIVE/SUITE 101
SMYRNA, GEORGIA 30080
404/431-0888

THE JASMINE 1940SF
Lot 17

DATE: 03/01/05

SHEET: A-1